SECREST VILLAGE

MAIN ENTRANCE AND BUFFER CONCEPT

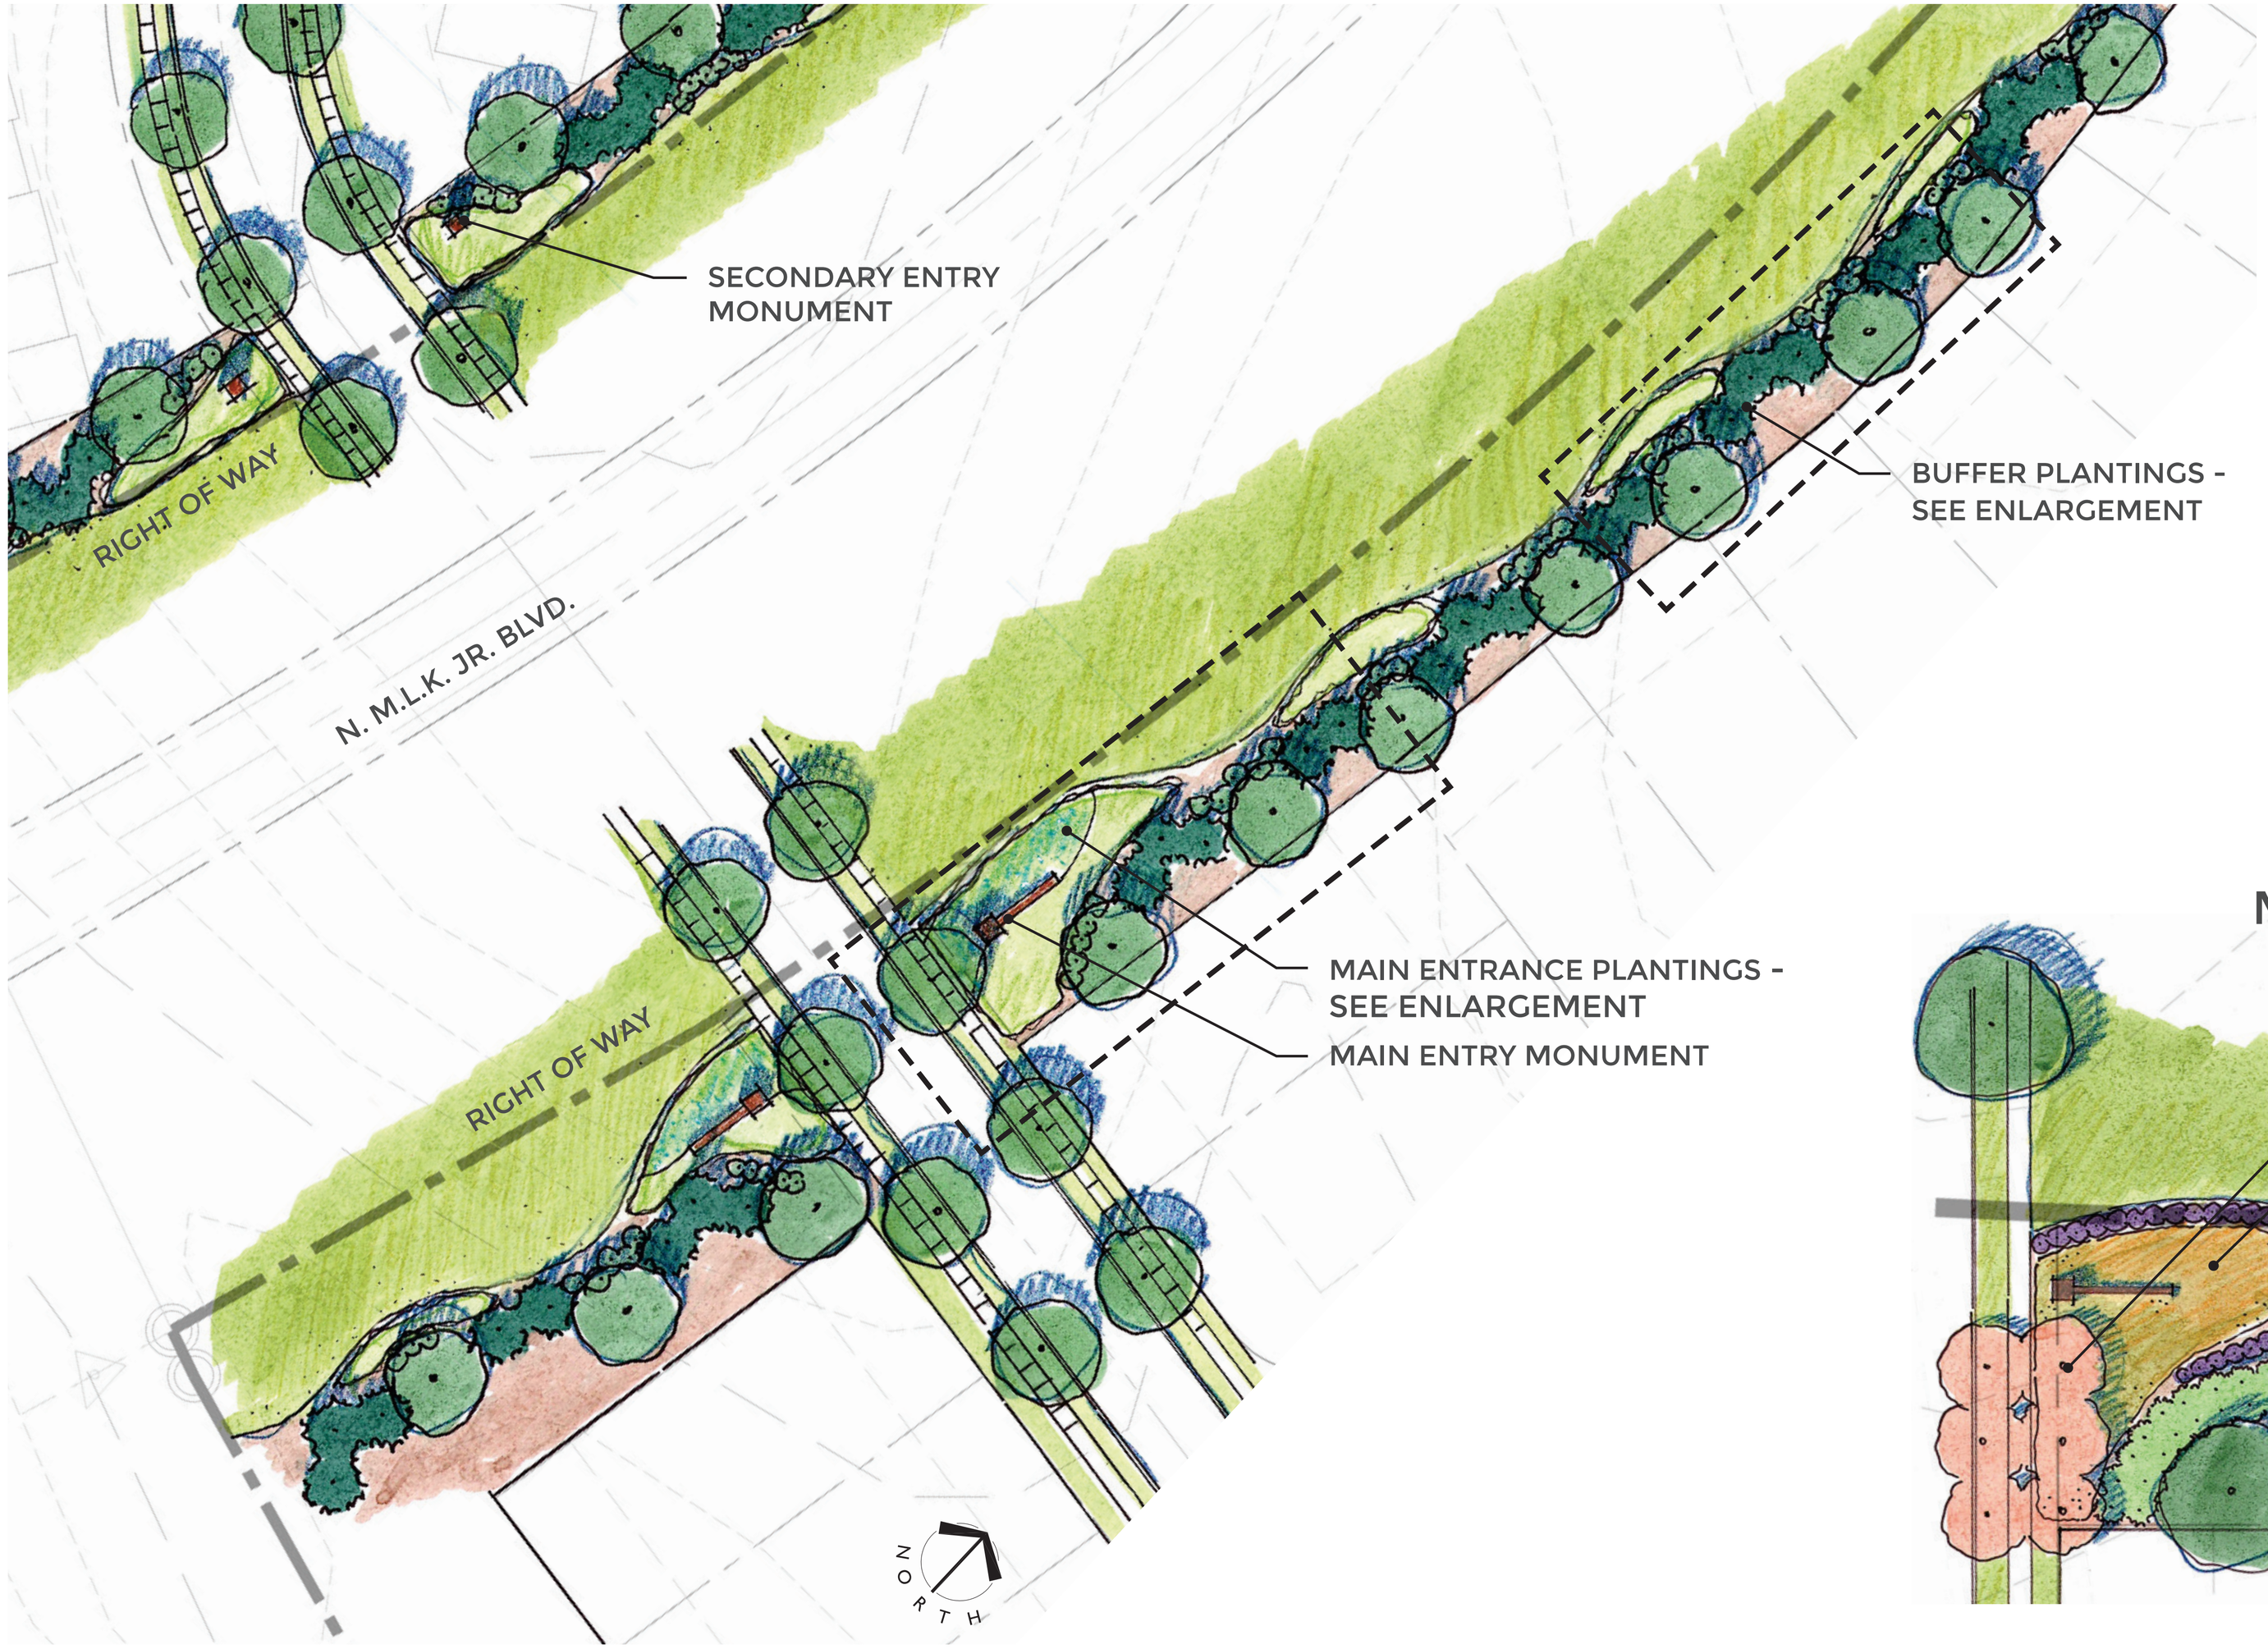

KEY PLAN

MAIN ENTRANCE PLANTINGS

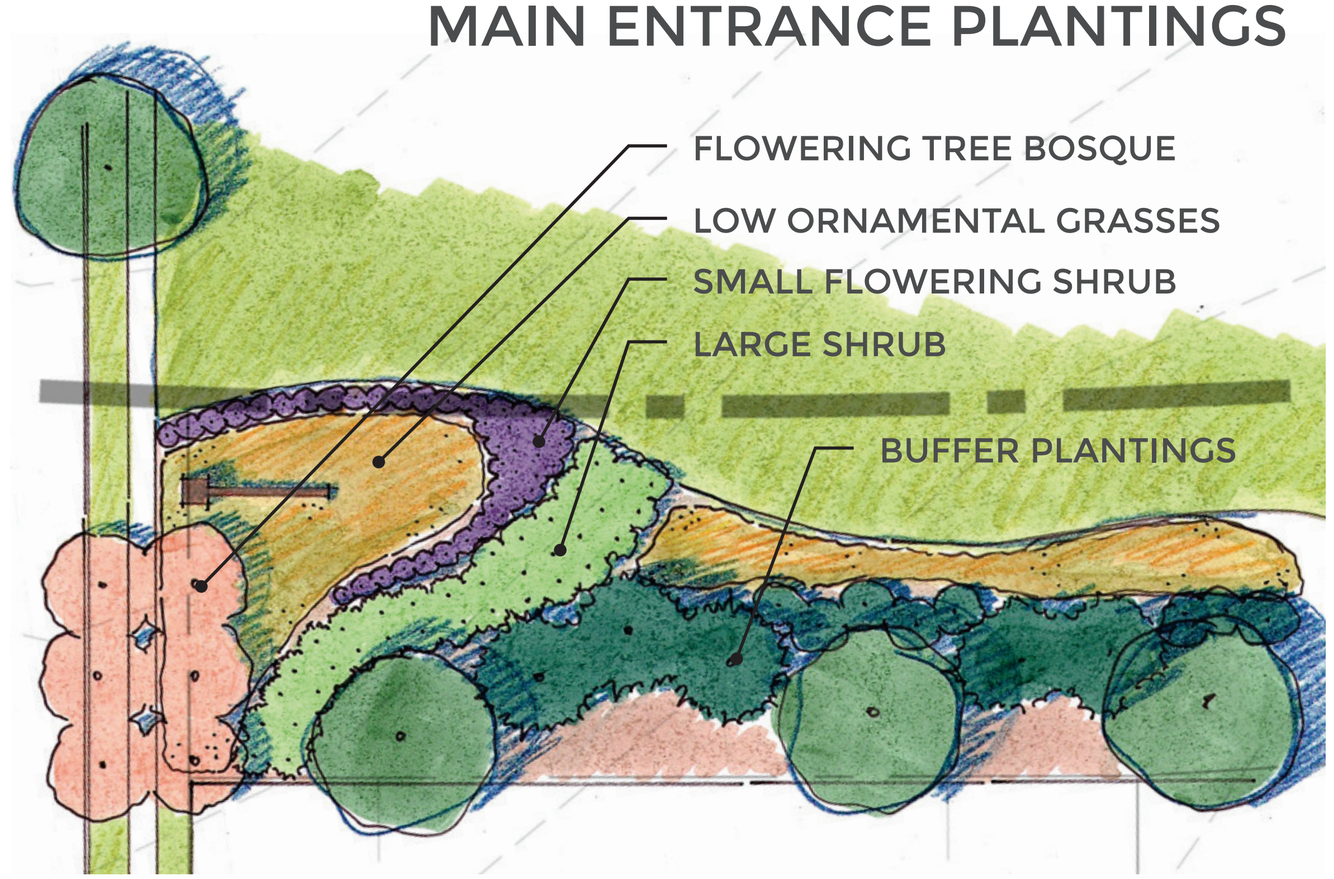

SECREST VILLAGE

BUFFER PLANTING CONCEPT

LARGE SHRUBS

ORNAMENTAL GRASSES

EVERGREEN TREES

SHADE TREES

TYPICAL BUFFER SECTION

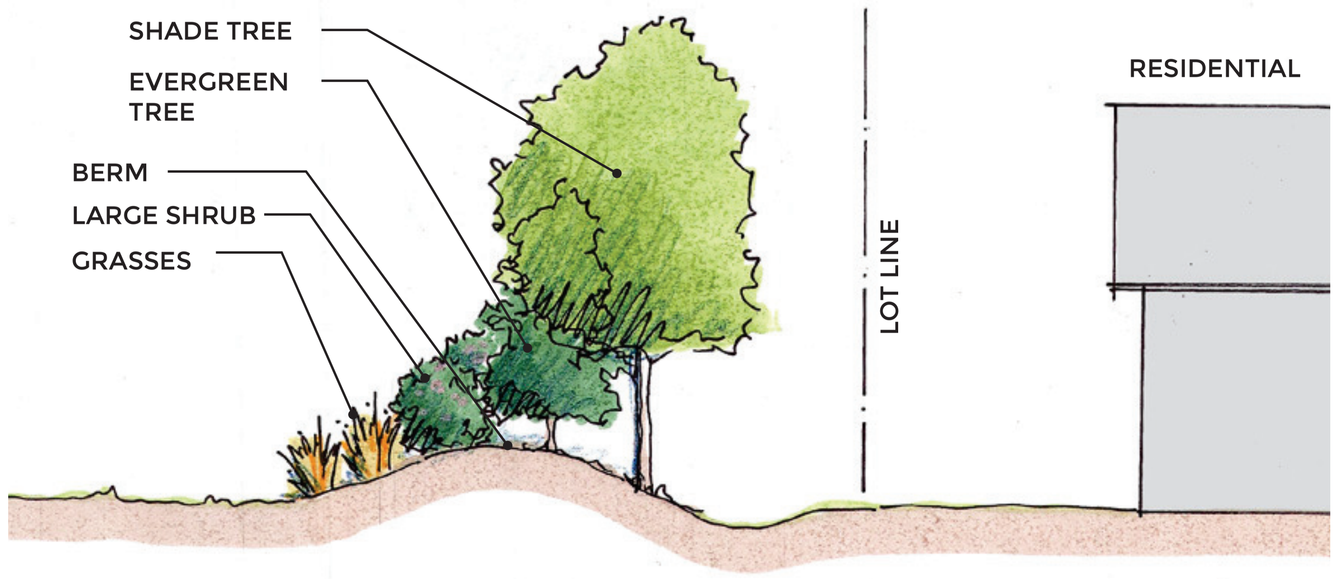

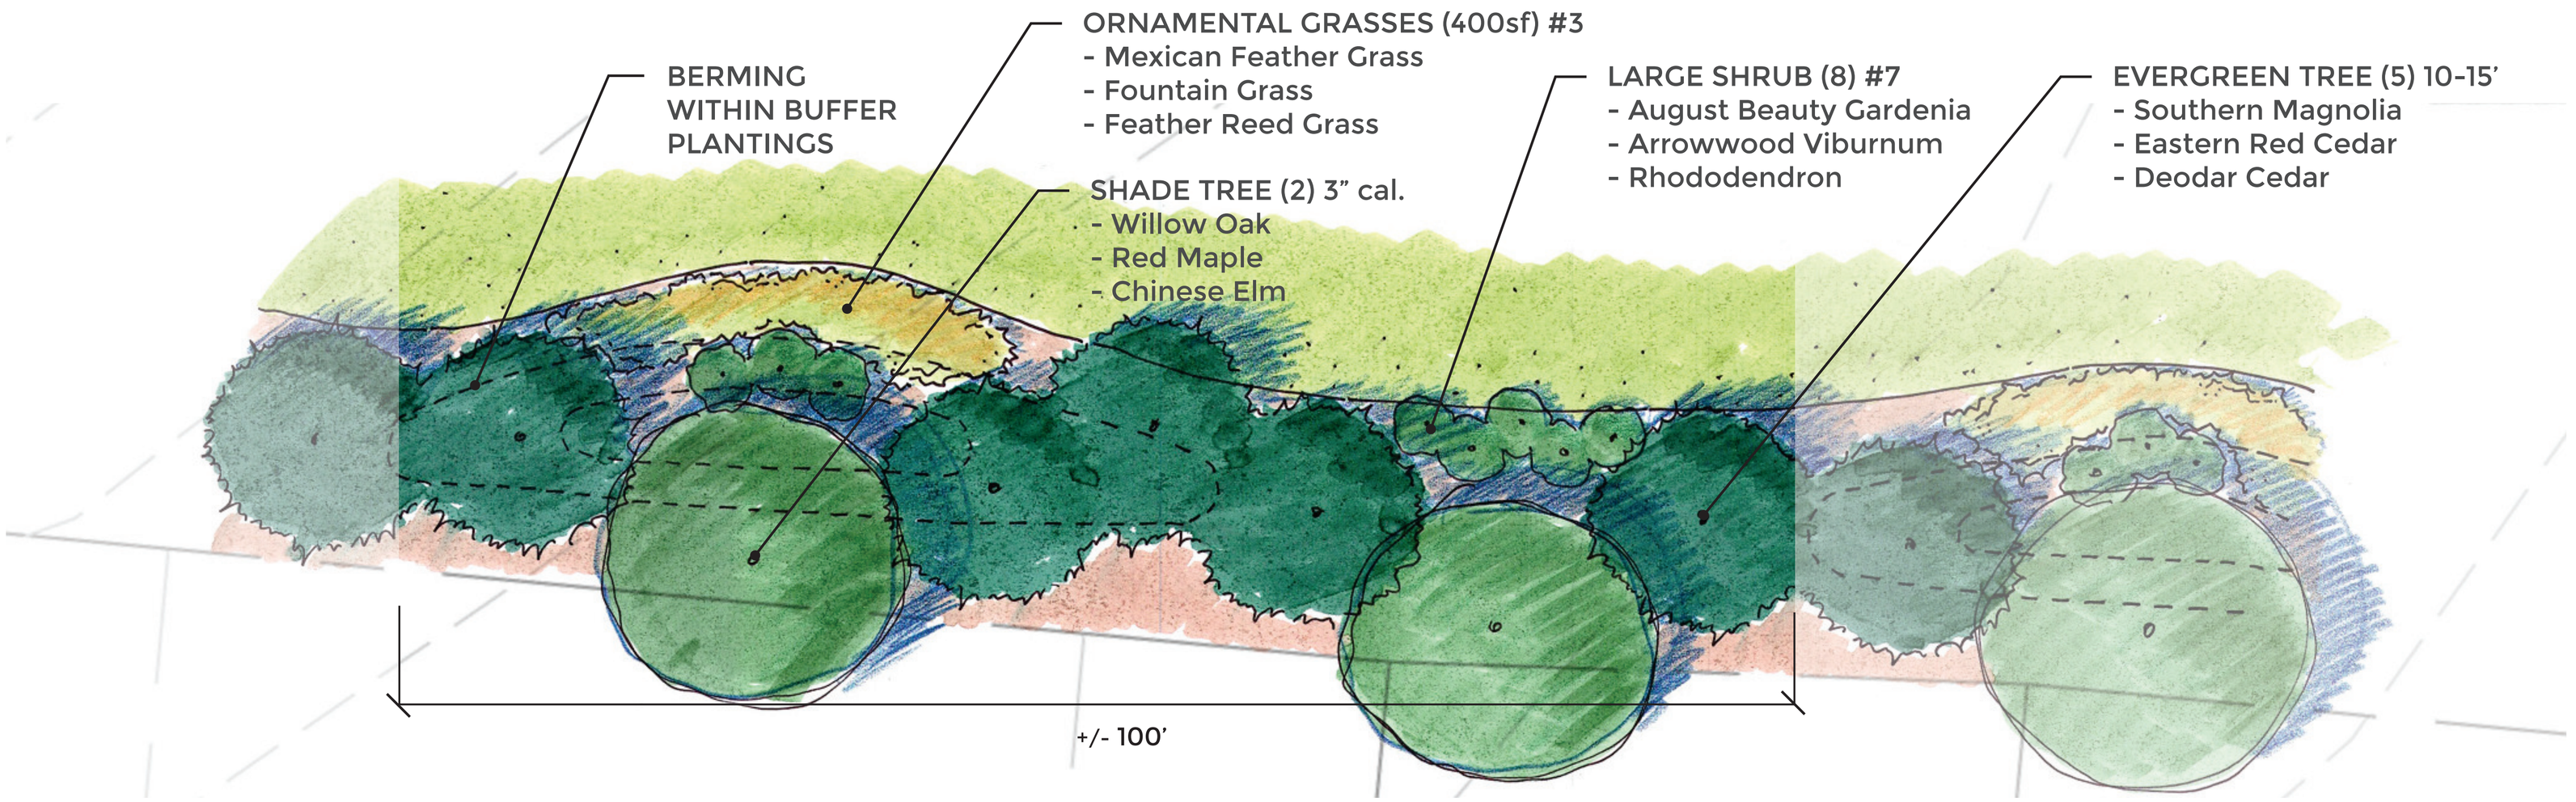

SECREST VILLAGE
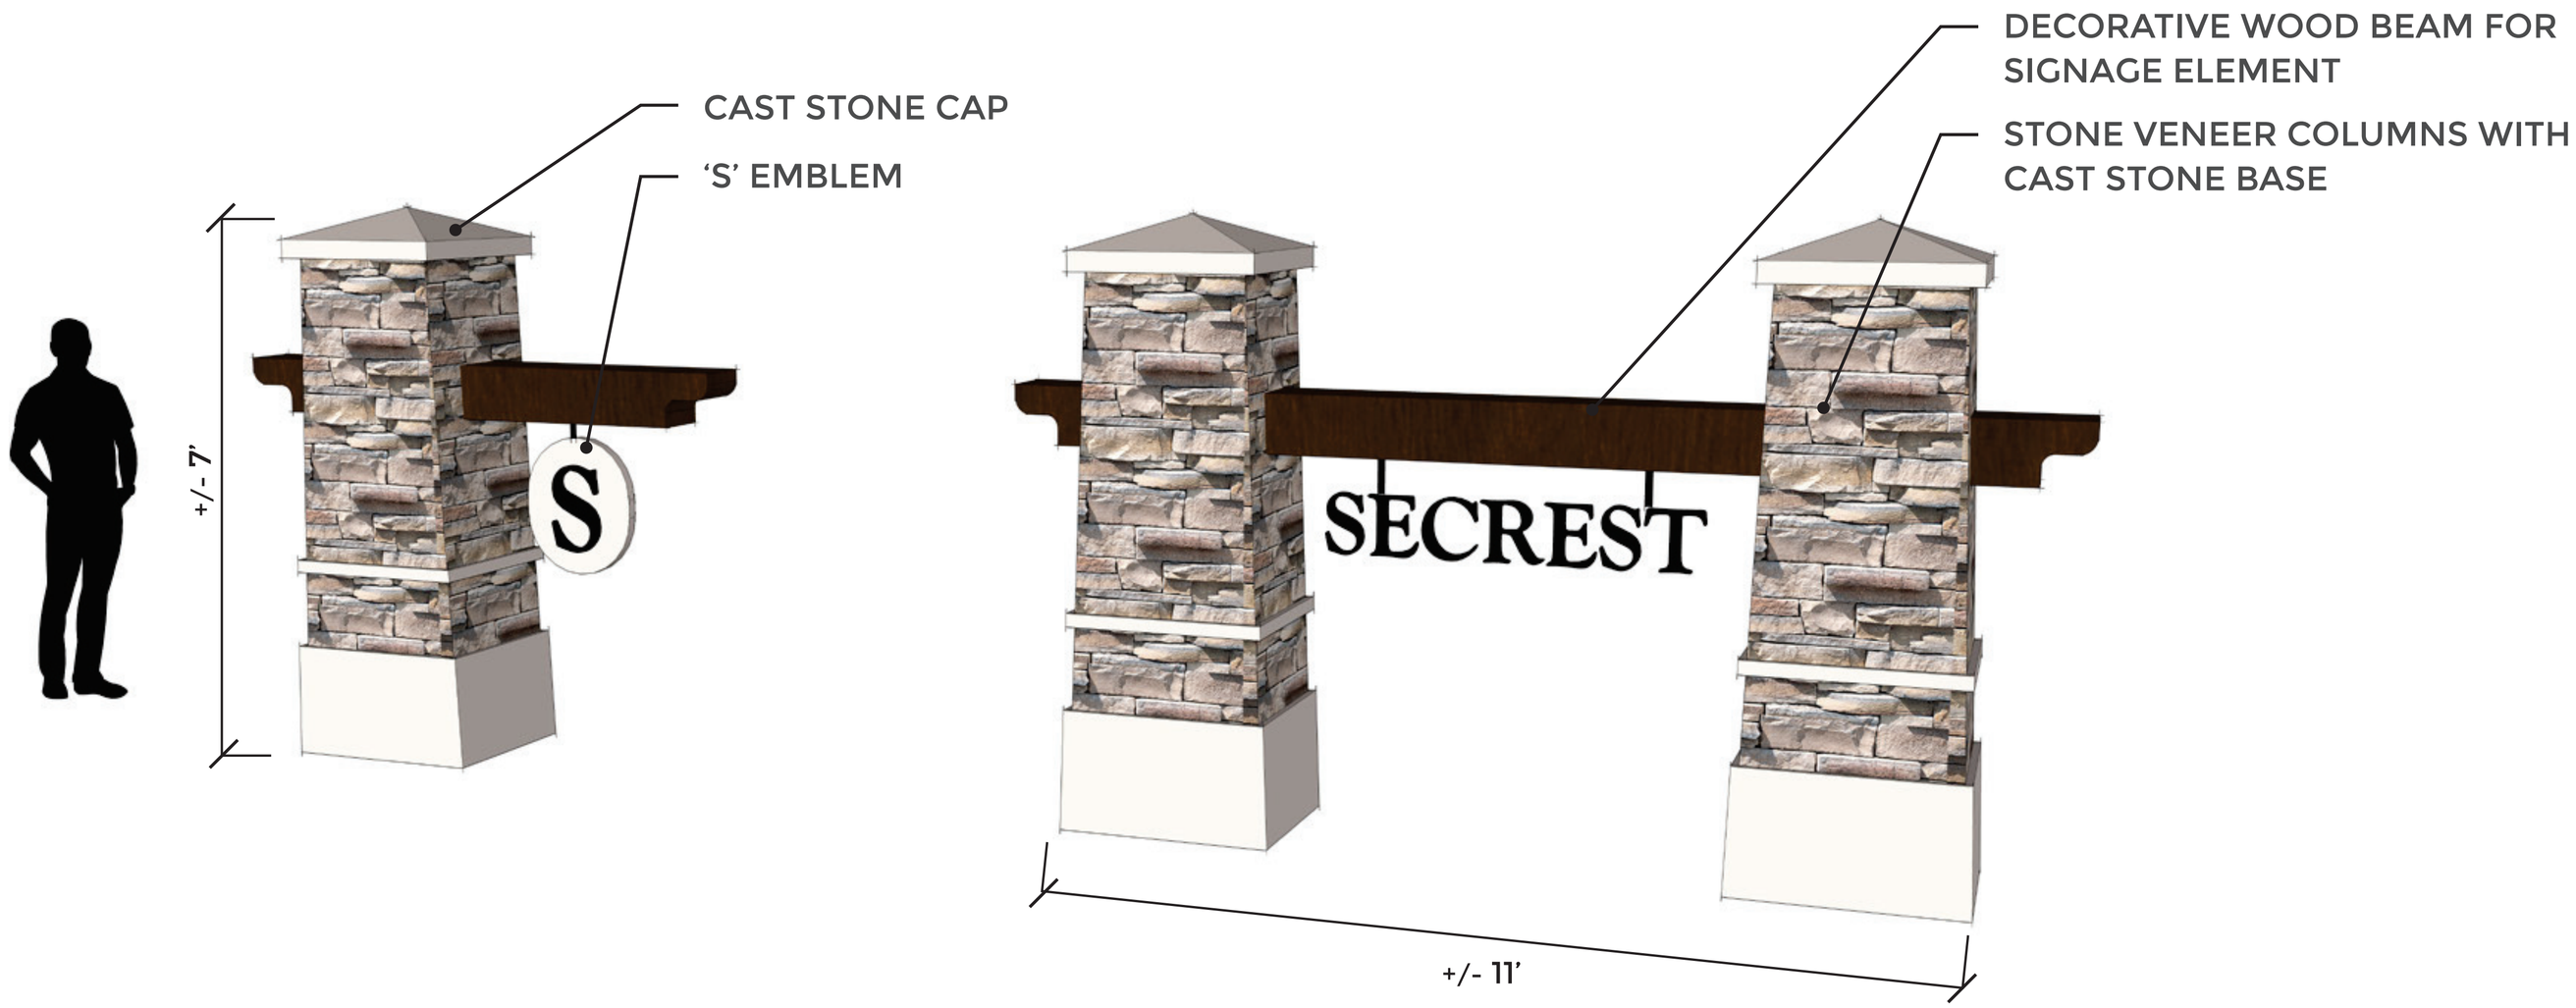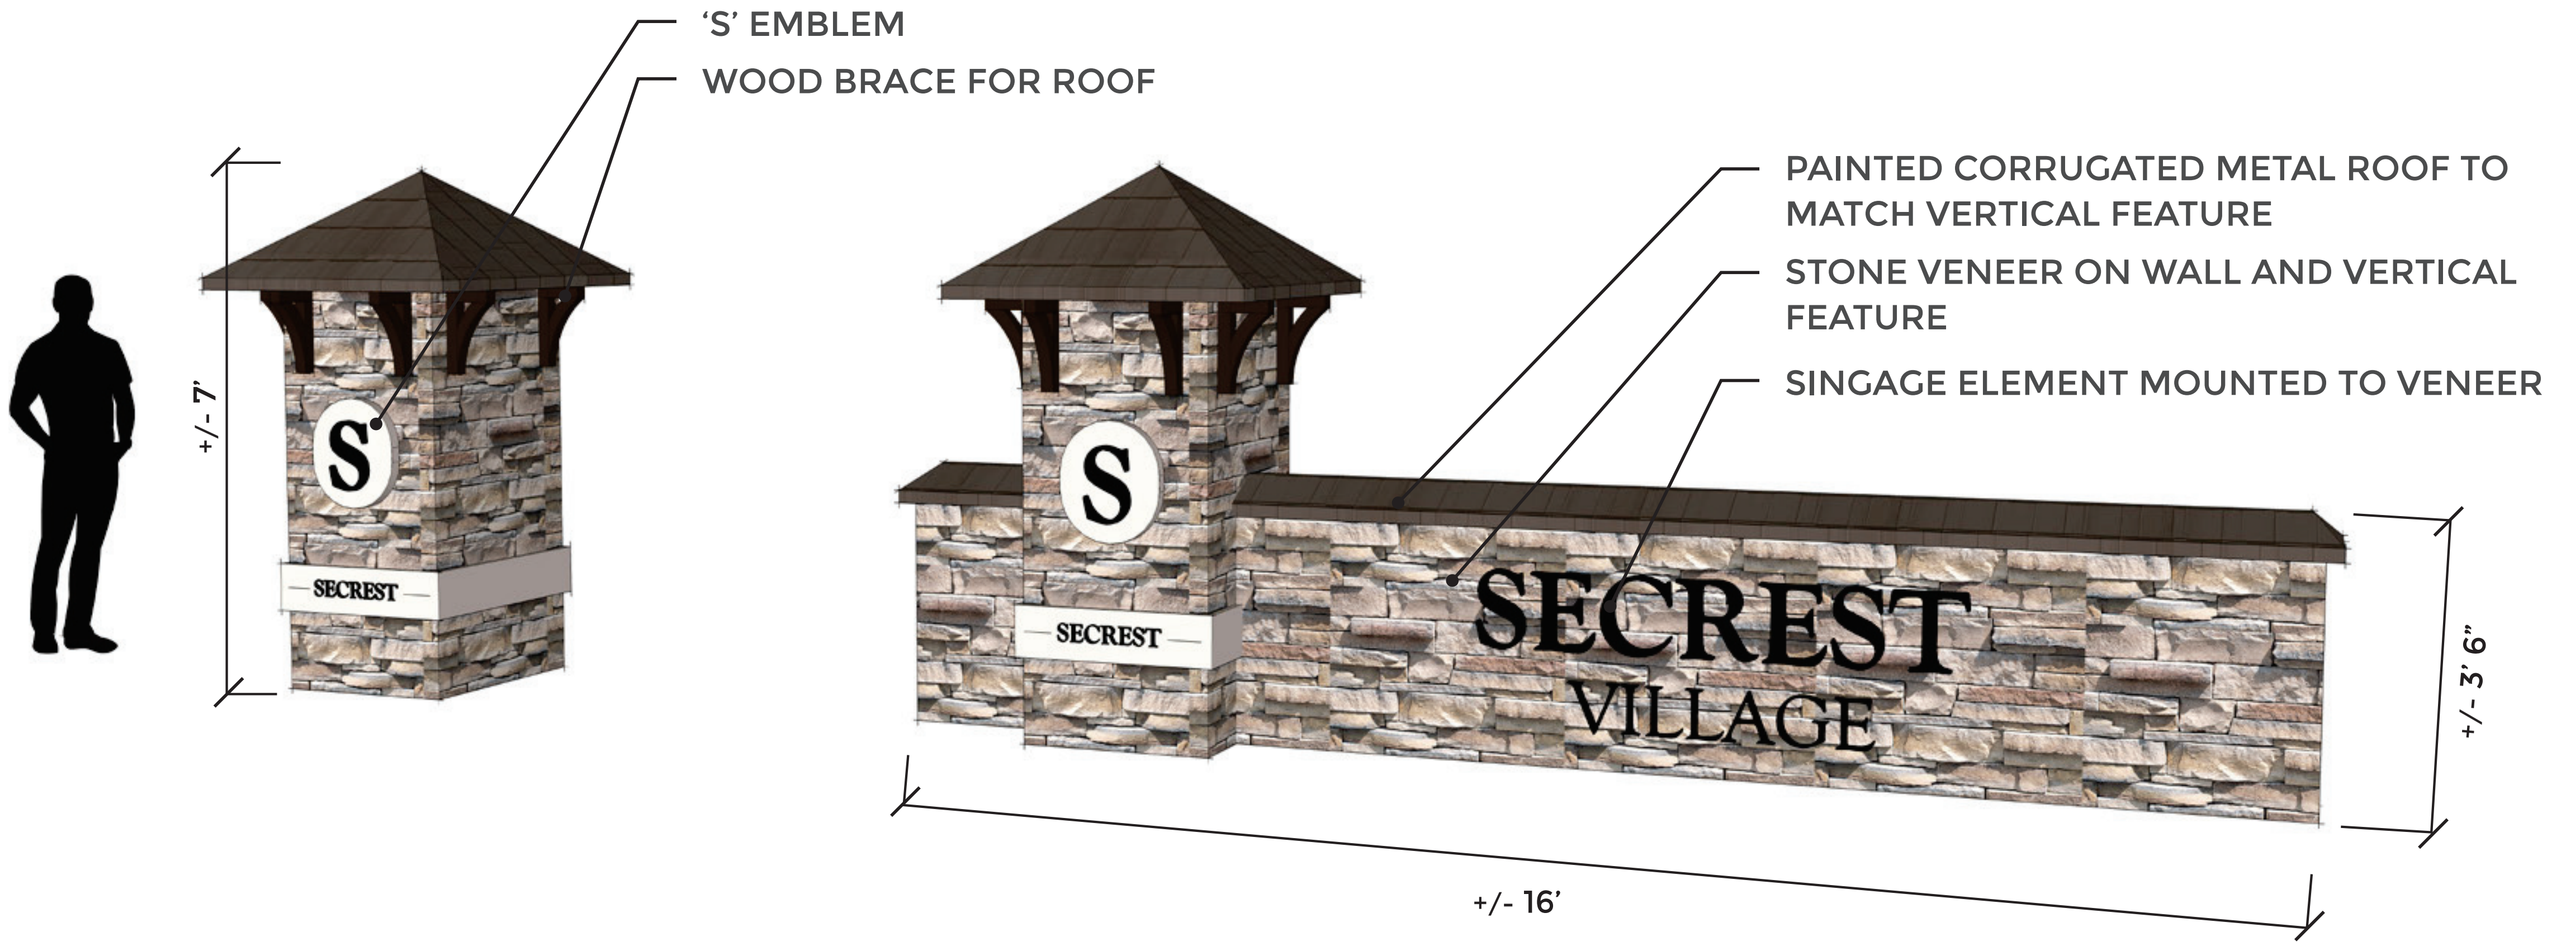
ENTRANCE MONUMENTS - THEME 2